




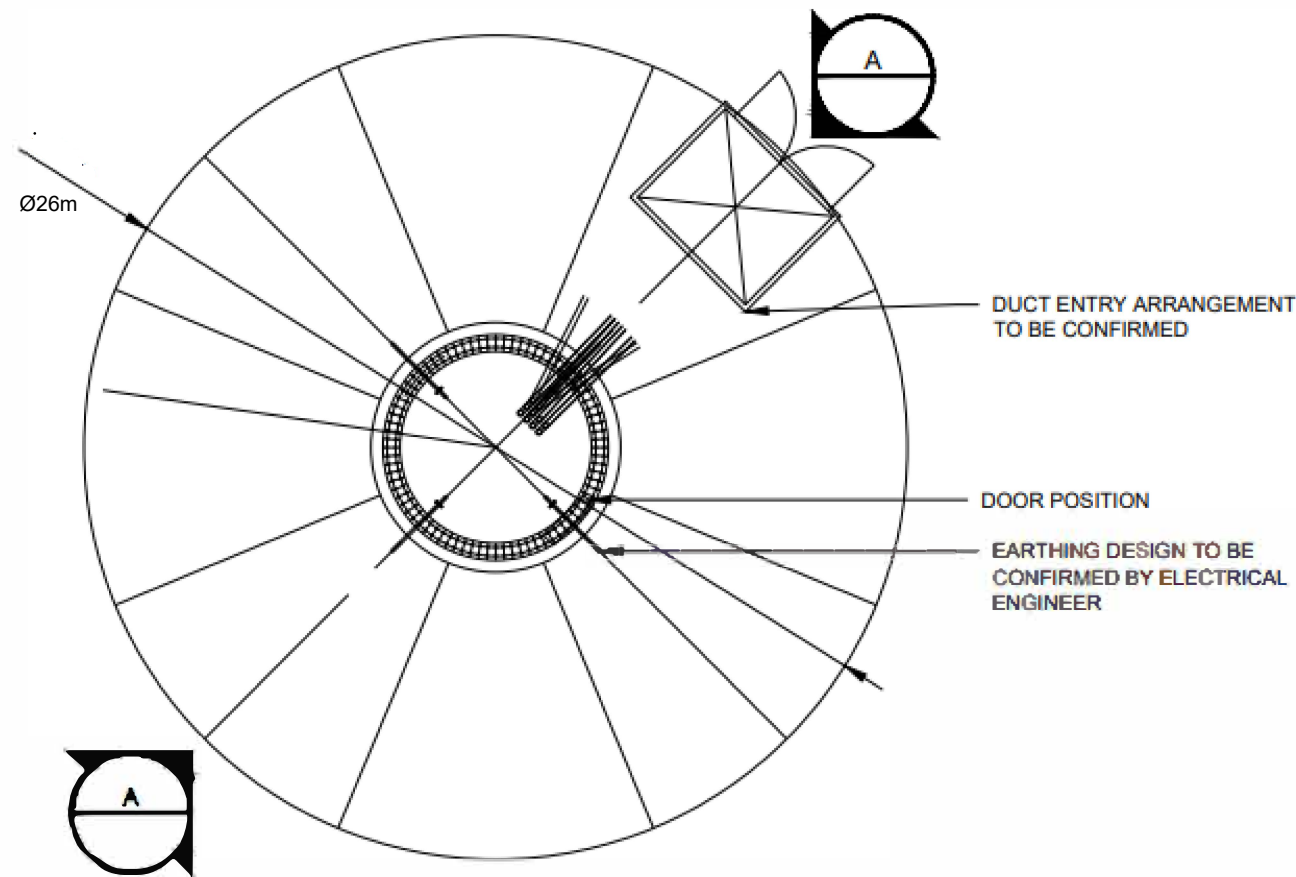

TURBINE FOUNDATION PLAN
1:200m

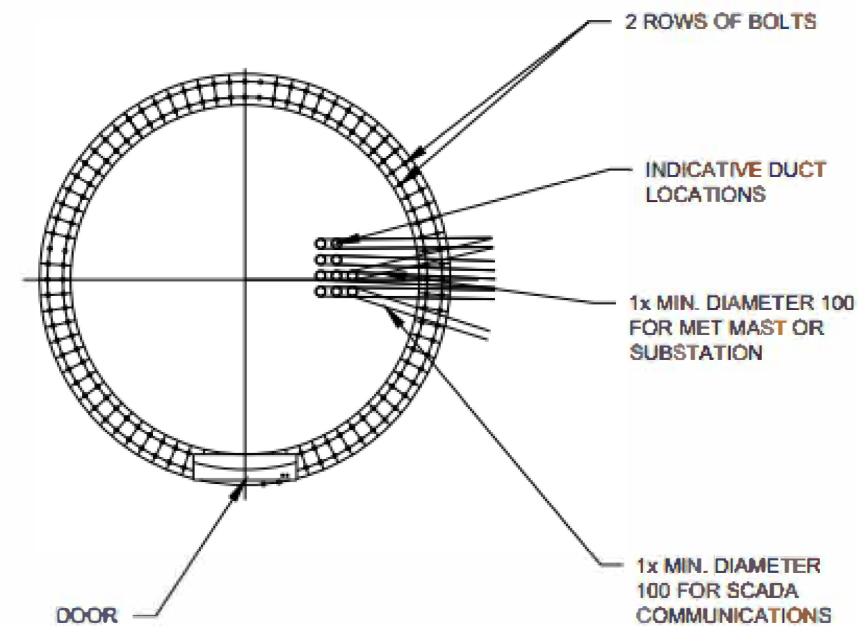

INDICATIVE DUCTING LAYOUT

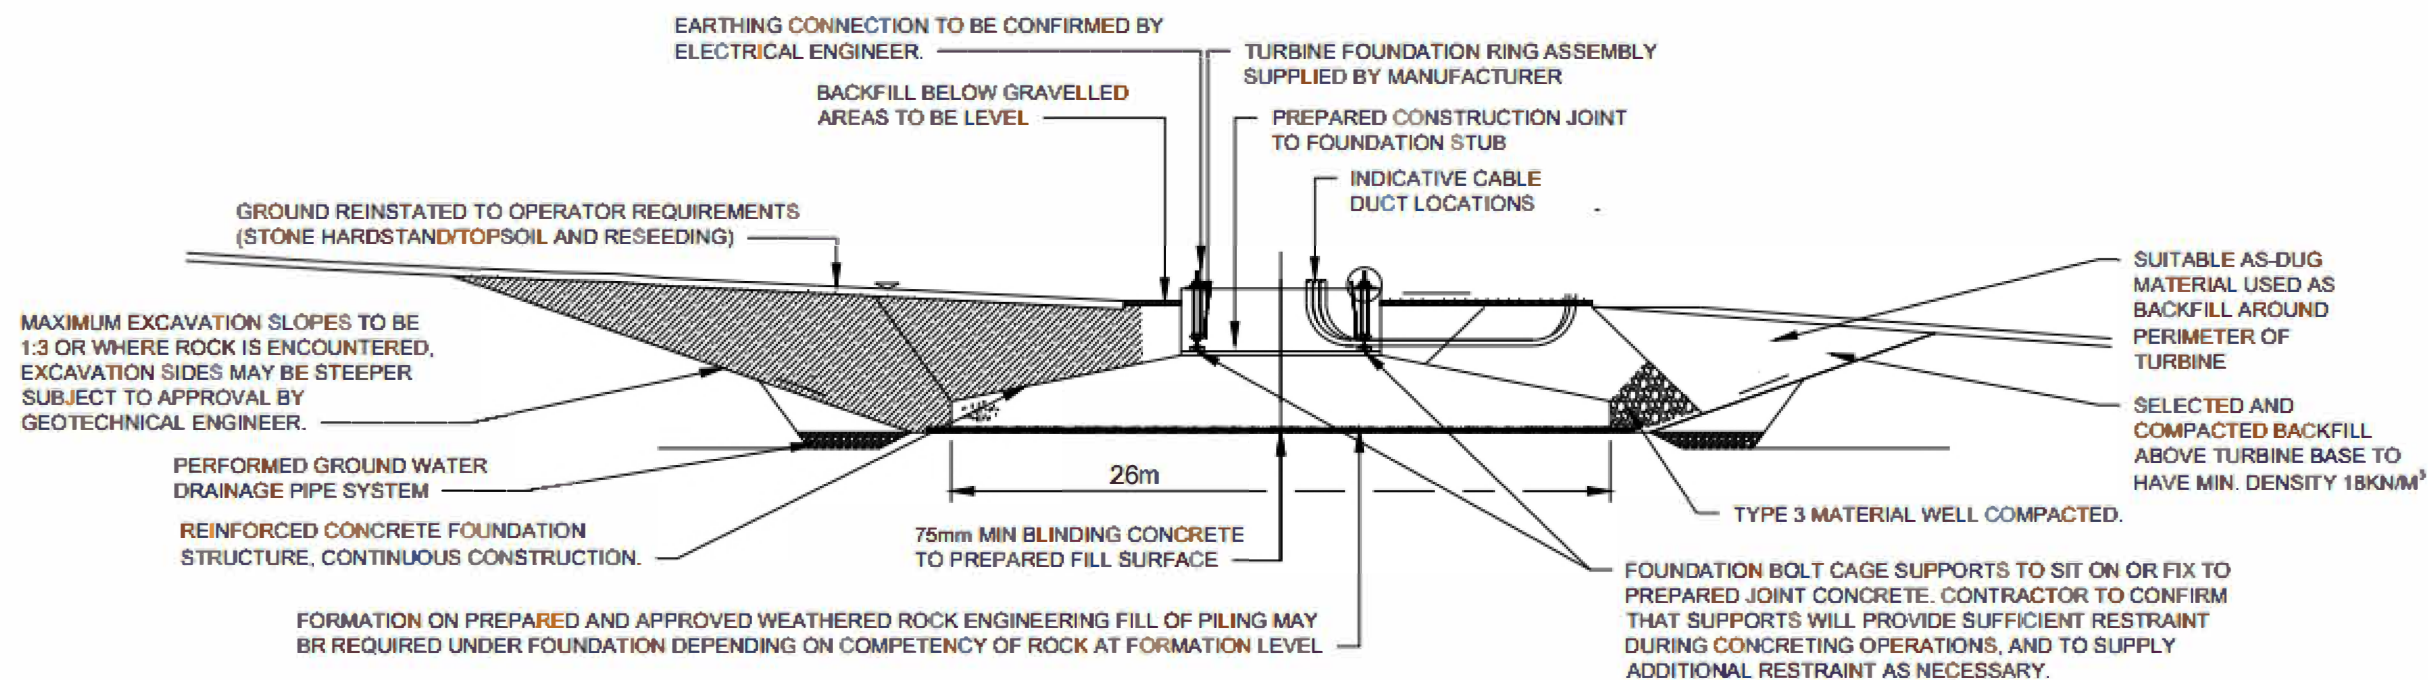

A | TURBINE FOUNDATION
1:250m

Notes

Figure Title
**Typical Turbine Foundations
Details - Gravity Foundation**

Project Name
Golticlay Extension Wind Farm

Project No./File ID
1620017092

Date	Figure No.	Revision
November 2025	2.3b	1.0

Prepared By RS	Scale NOT TO SCALE
-------------------	-----------------------

Client
RWE

RAMBOLL