


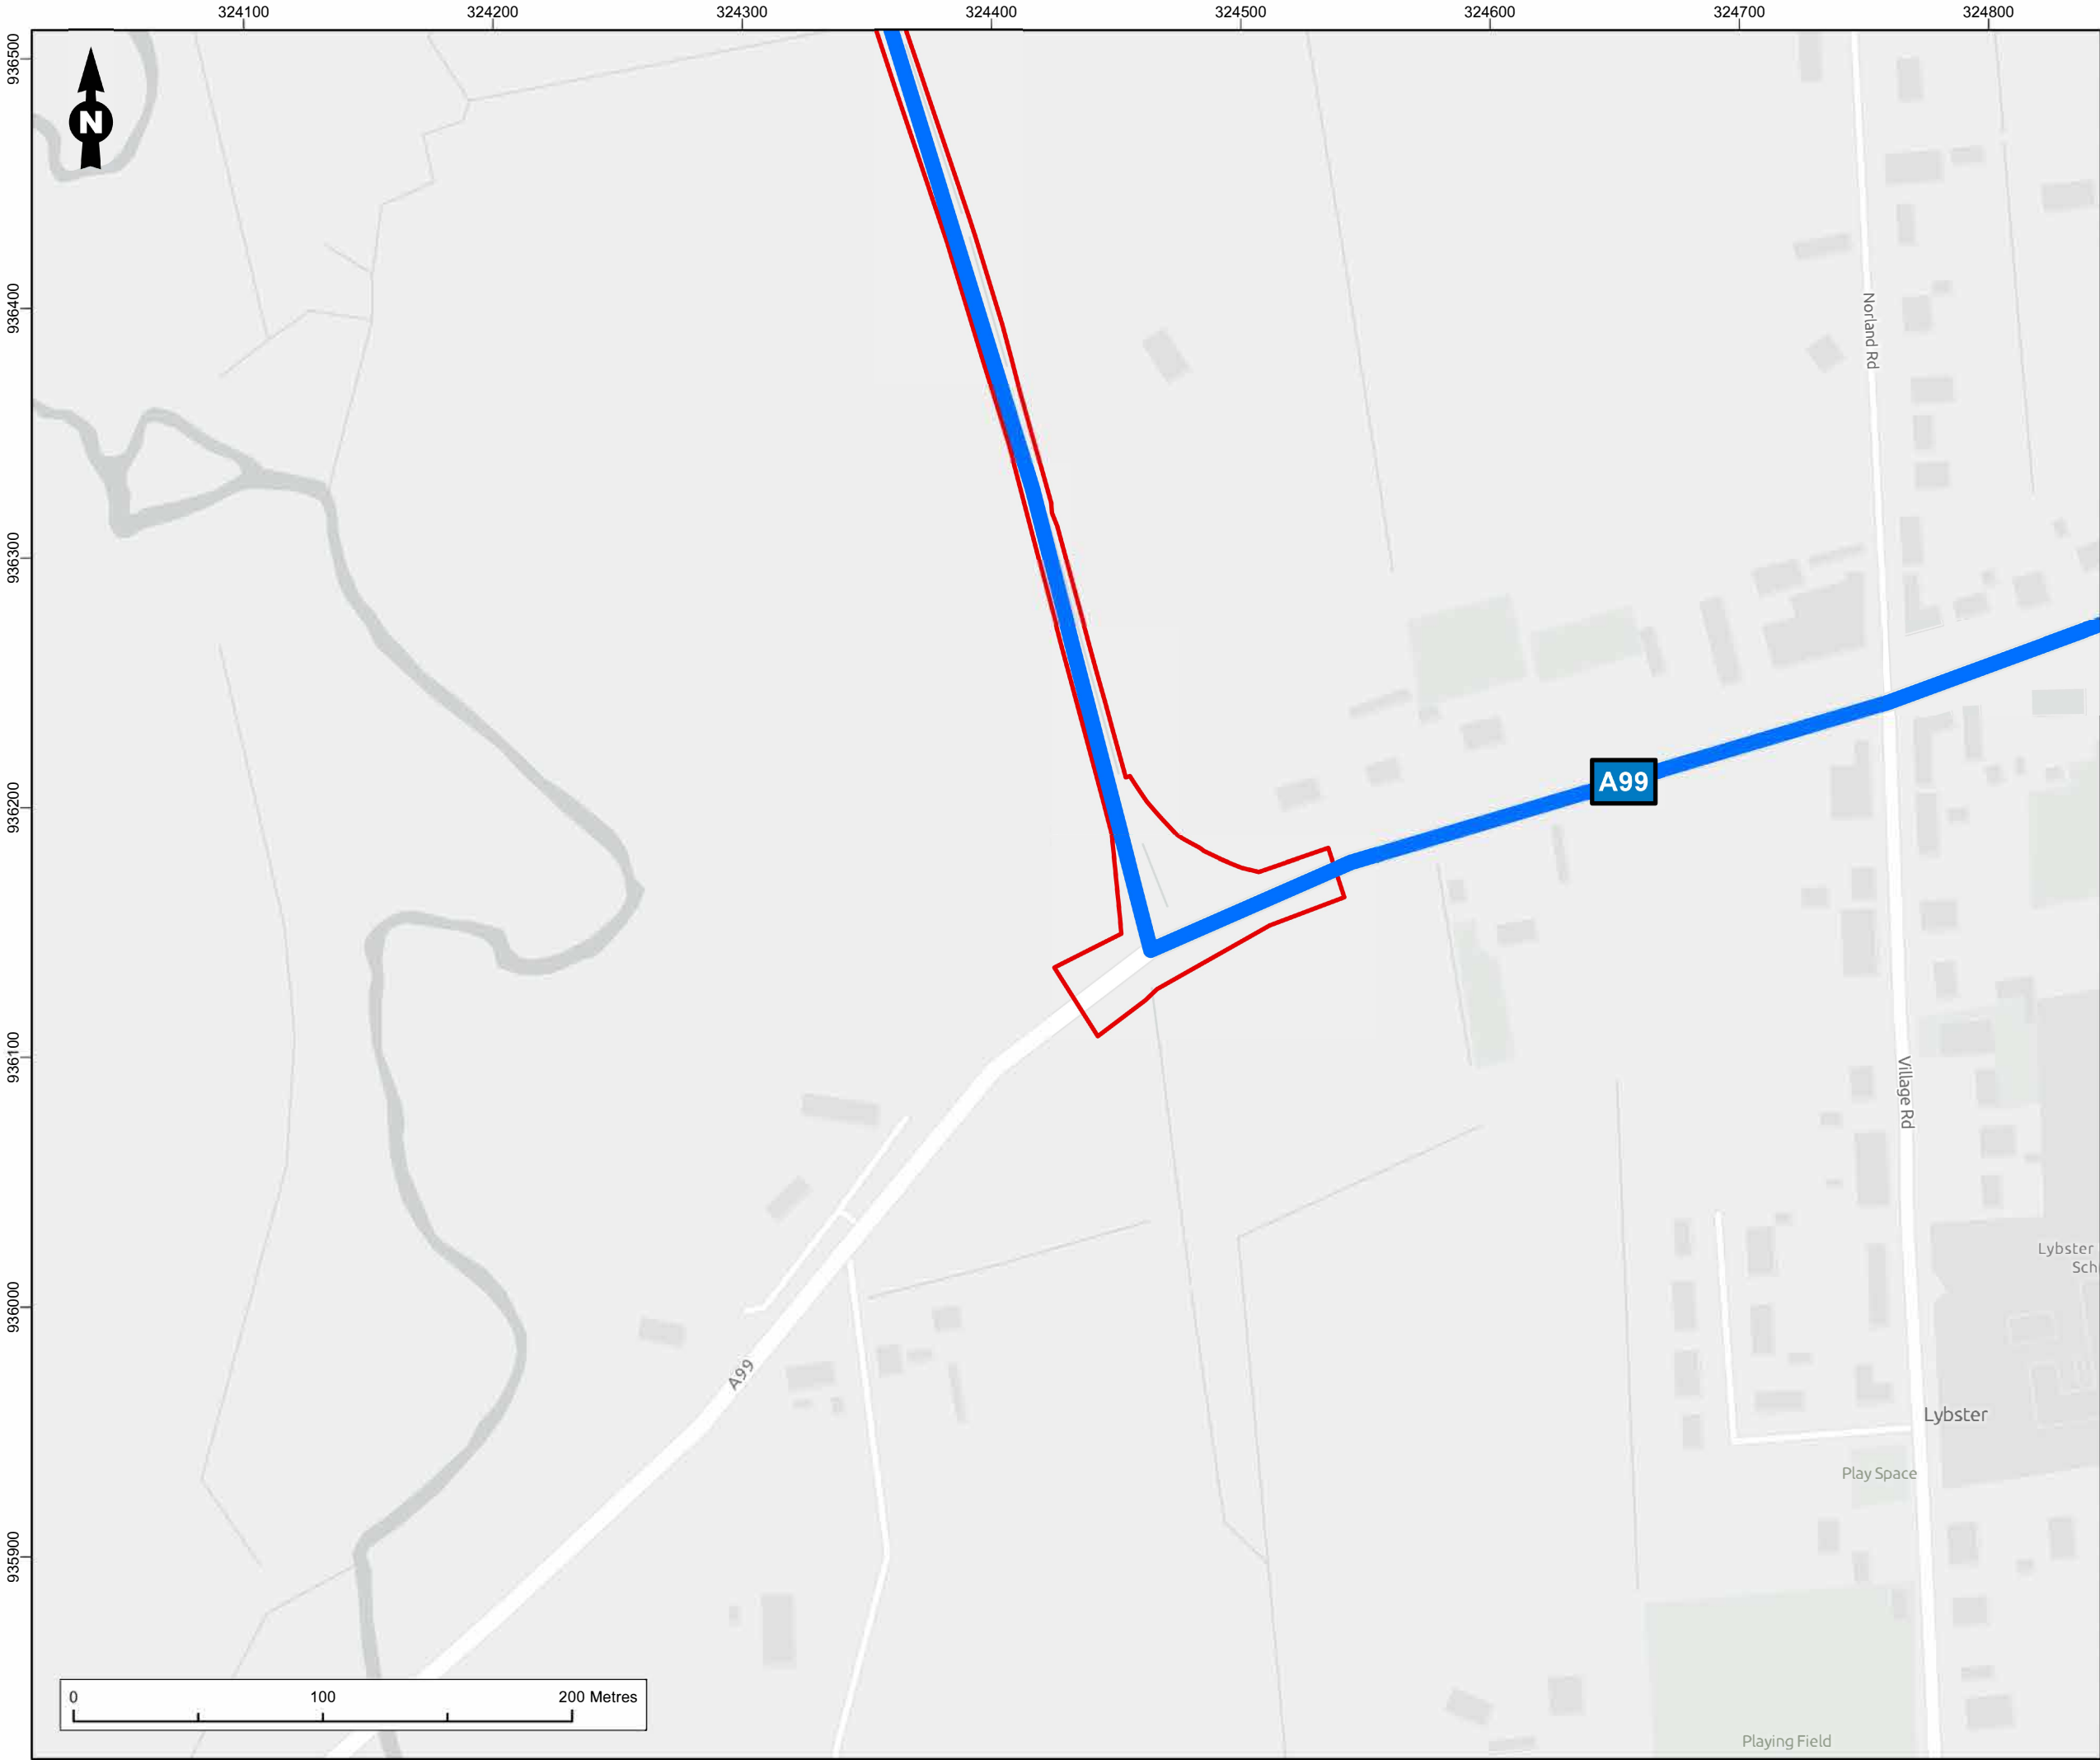

Legend

- Site Boundary
- AIL Access Route

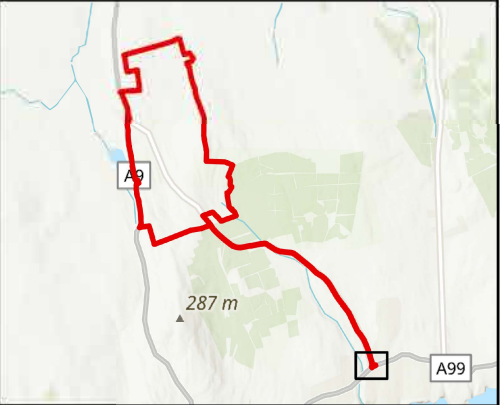


Figure Title
Site Access A99

Project Name
Golticlay Extension Wind Farm

Project No./Filery ID
1620017092

Date November 2025	Figure No. 1.3b	Revision 1.0
------------------------------	---------------------------	------------------------

Prepared By KB/RS	Scale 1:2,500 @A3
-----------------------------	-----------------------------

Client
RWE

RAMBOLL