



Notes


Figure Title		
Typical Access Track Detail (Plan and Sections)		
Project Name		
Golticlay Extension Wind Farm		
Project No./Filery ID		
1620017092		
Date	Figure No.	Revision
September 2025	2.6	1.0
Prepared By	Scale	
RS	NOT TO SCALE	
Client		
RWE		
RAMBOLL		

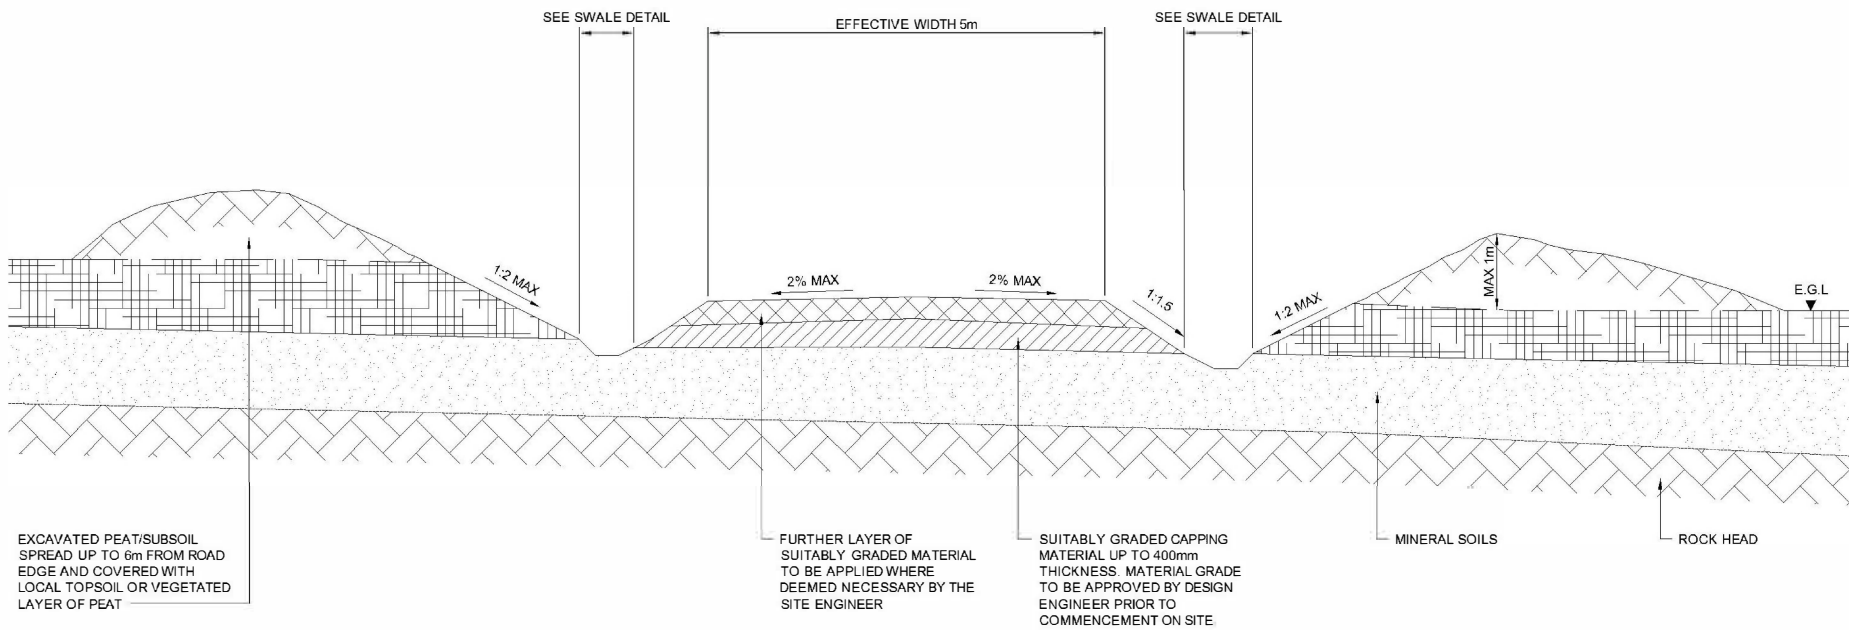


TYPICAL TRACK FORMATION ON OVERBURDEN SOIL
1:100m

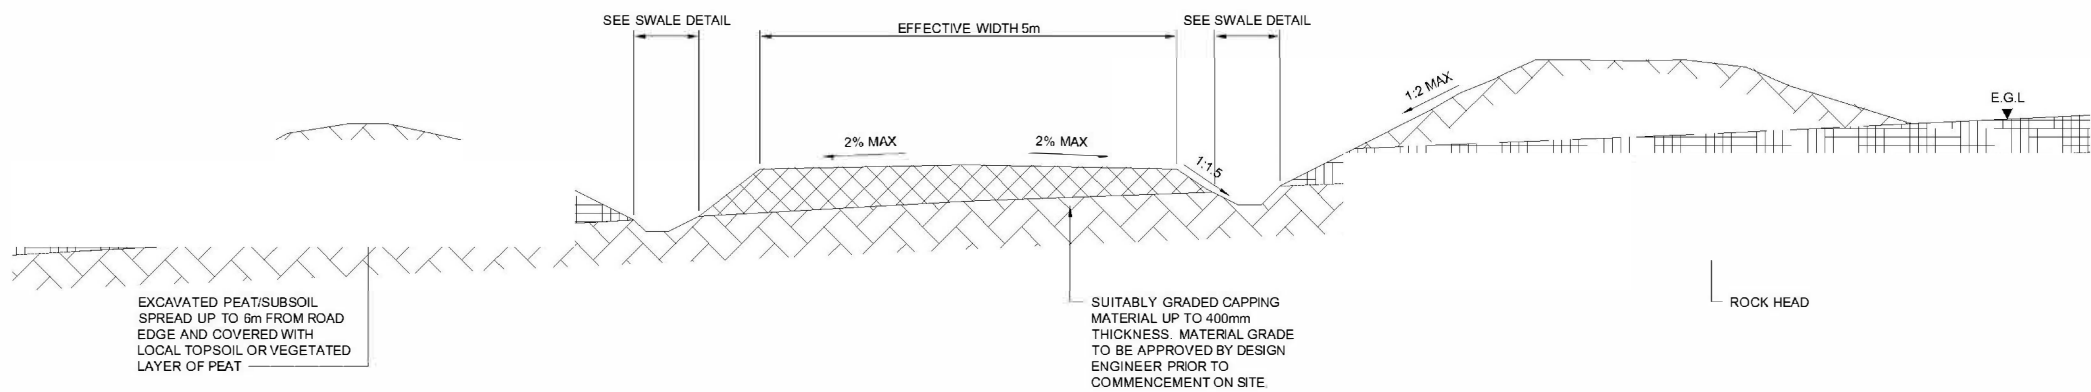

TYPICAL TRACK FORMATION ON ROCK
1:100m

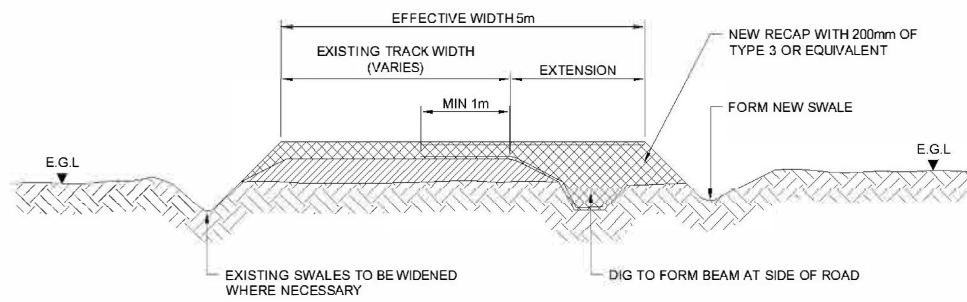

TYPICAL TRACK CONSTRUCTION: WIDENING
1:100m

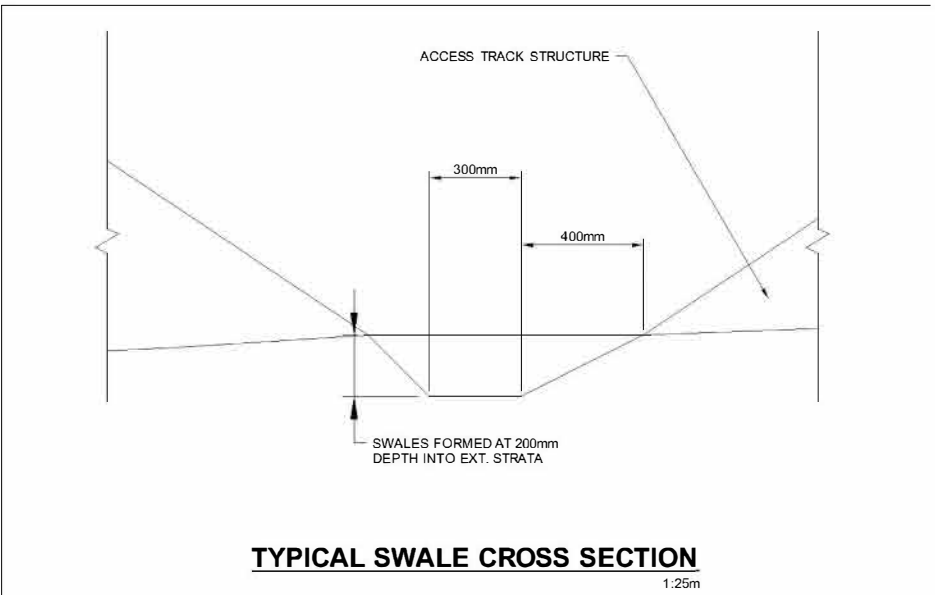

TYPICAL SWALE CROSS SECTION
1:25m