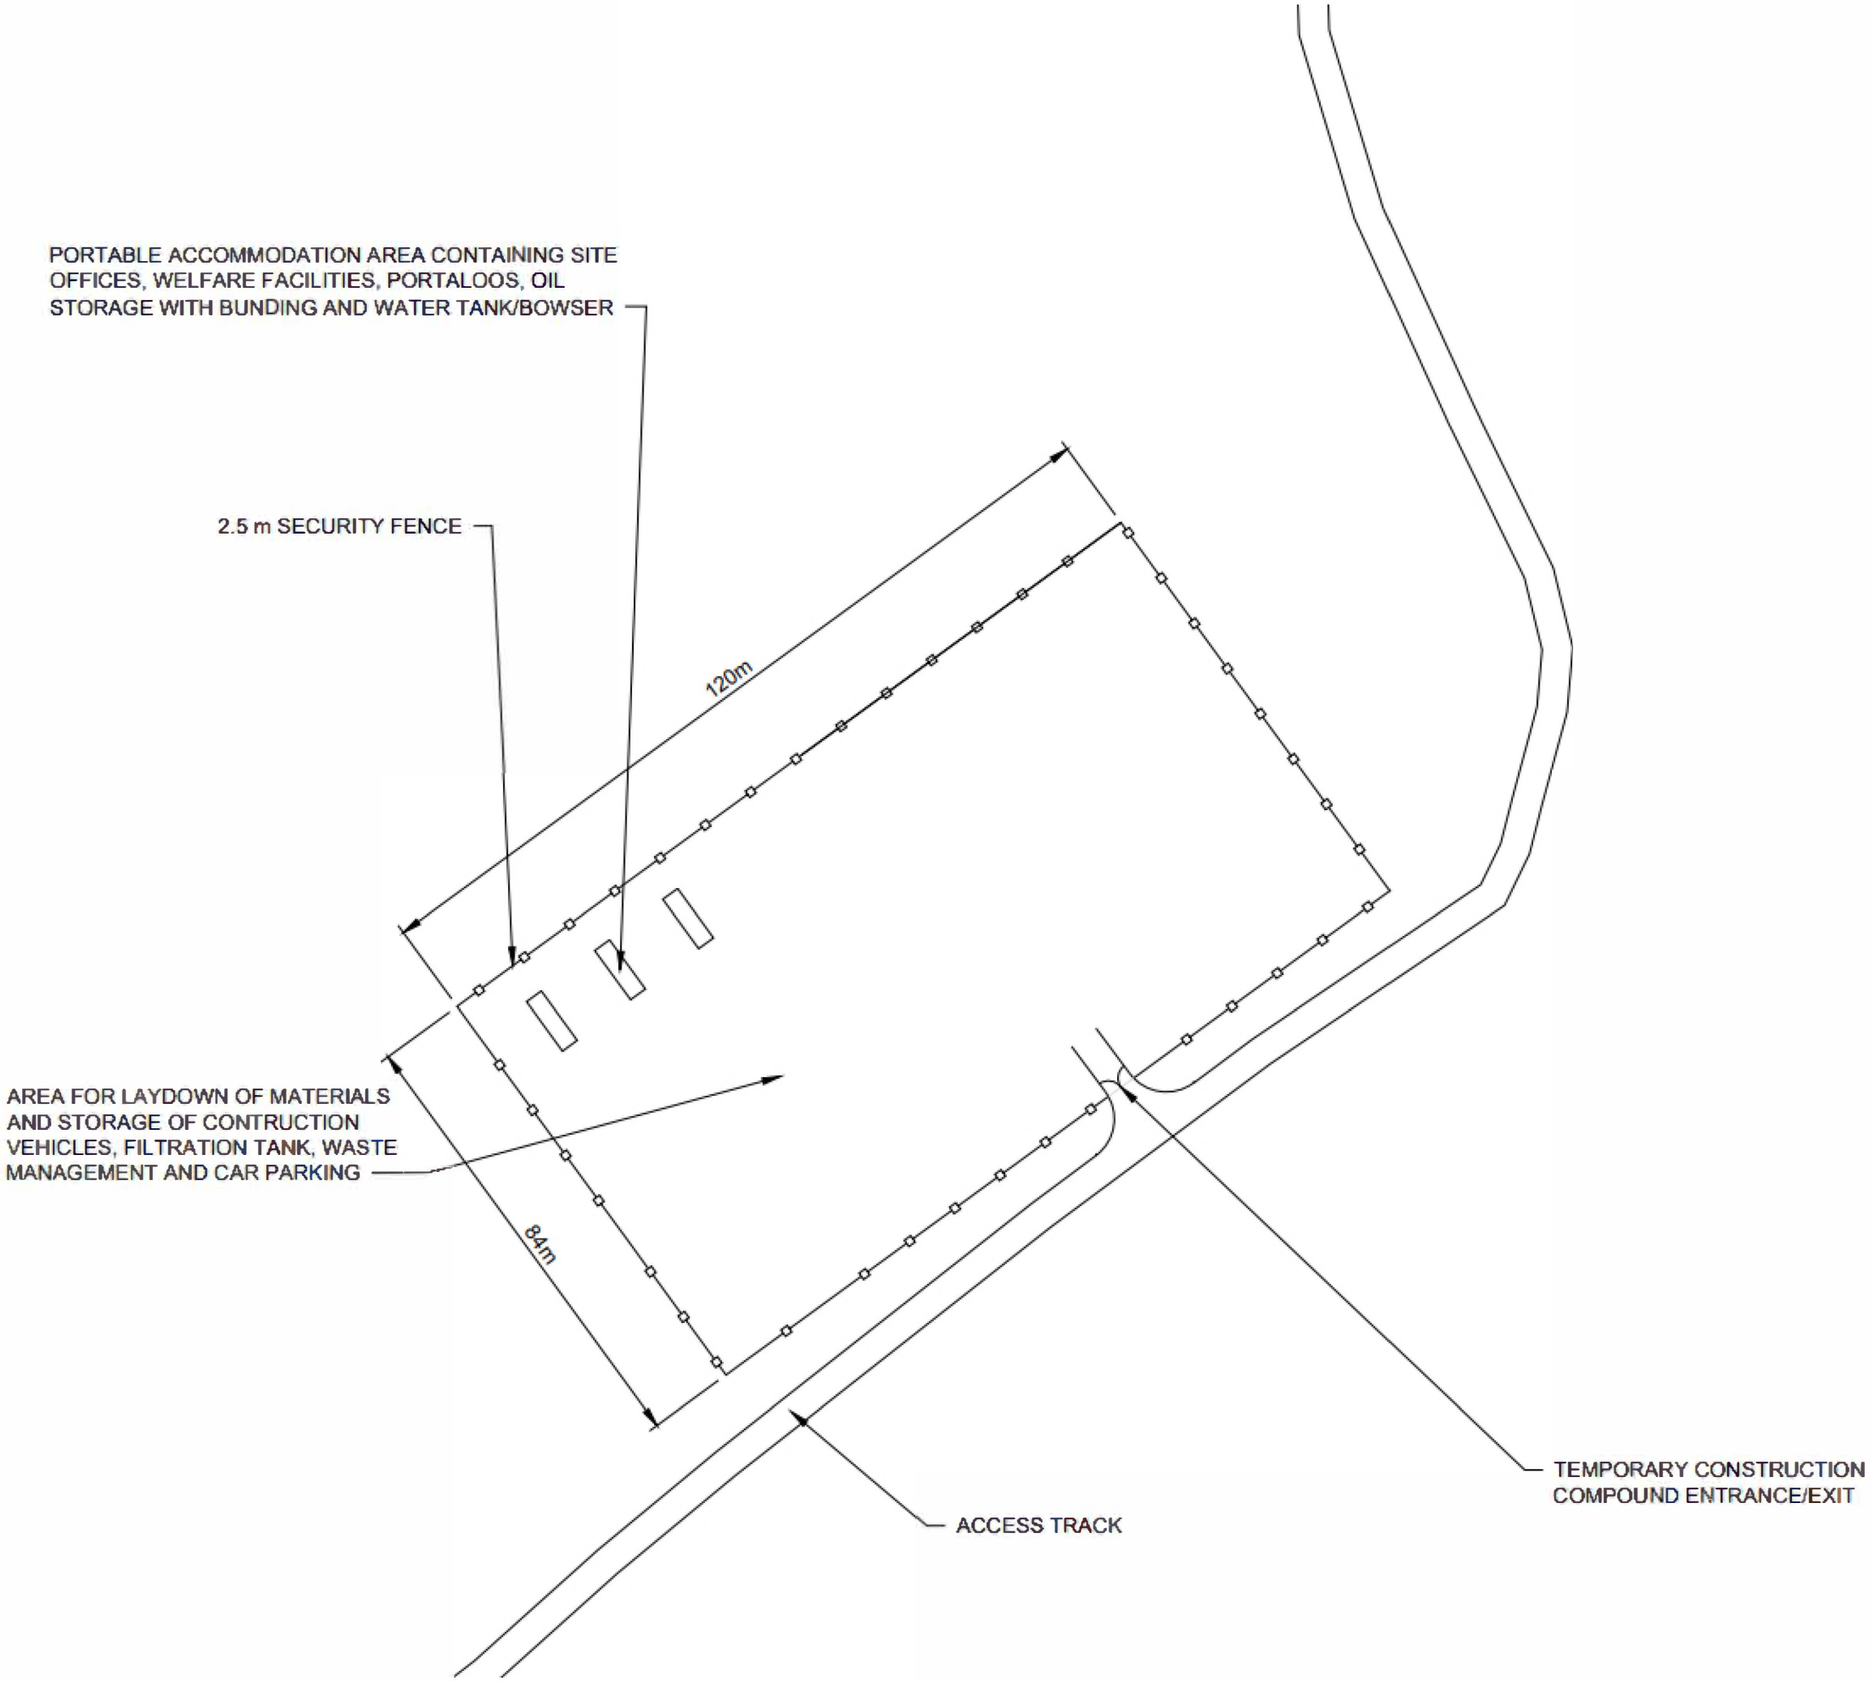


Notes

Figure Title
Typical Temporary Construction Compound Layout

Project Name
Golticlay Extension Wind Farm

Project No./Filery ID
1620017092

Date	Figure No.	Revision
September 2025	2.7	1.0

Prepared By	Scale
RS	NOT TO SCALE

Client
RWE

RAMBOLL

1620017092-RAM-MA-IA-00038_ConstructionCompound_03.pagx