


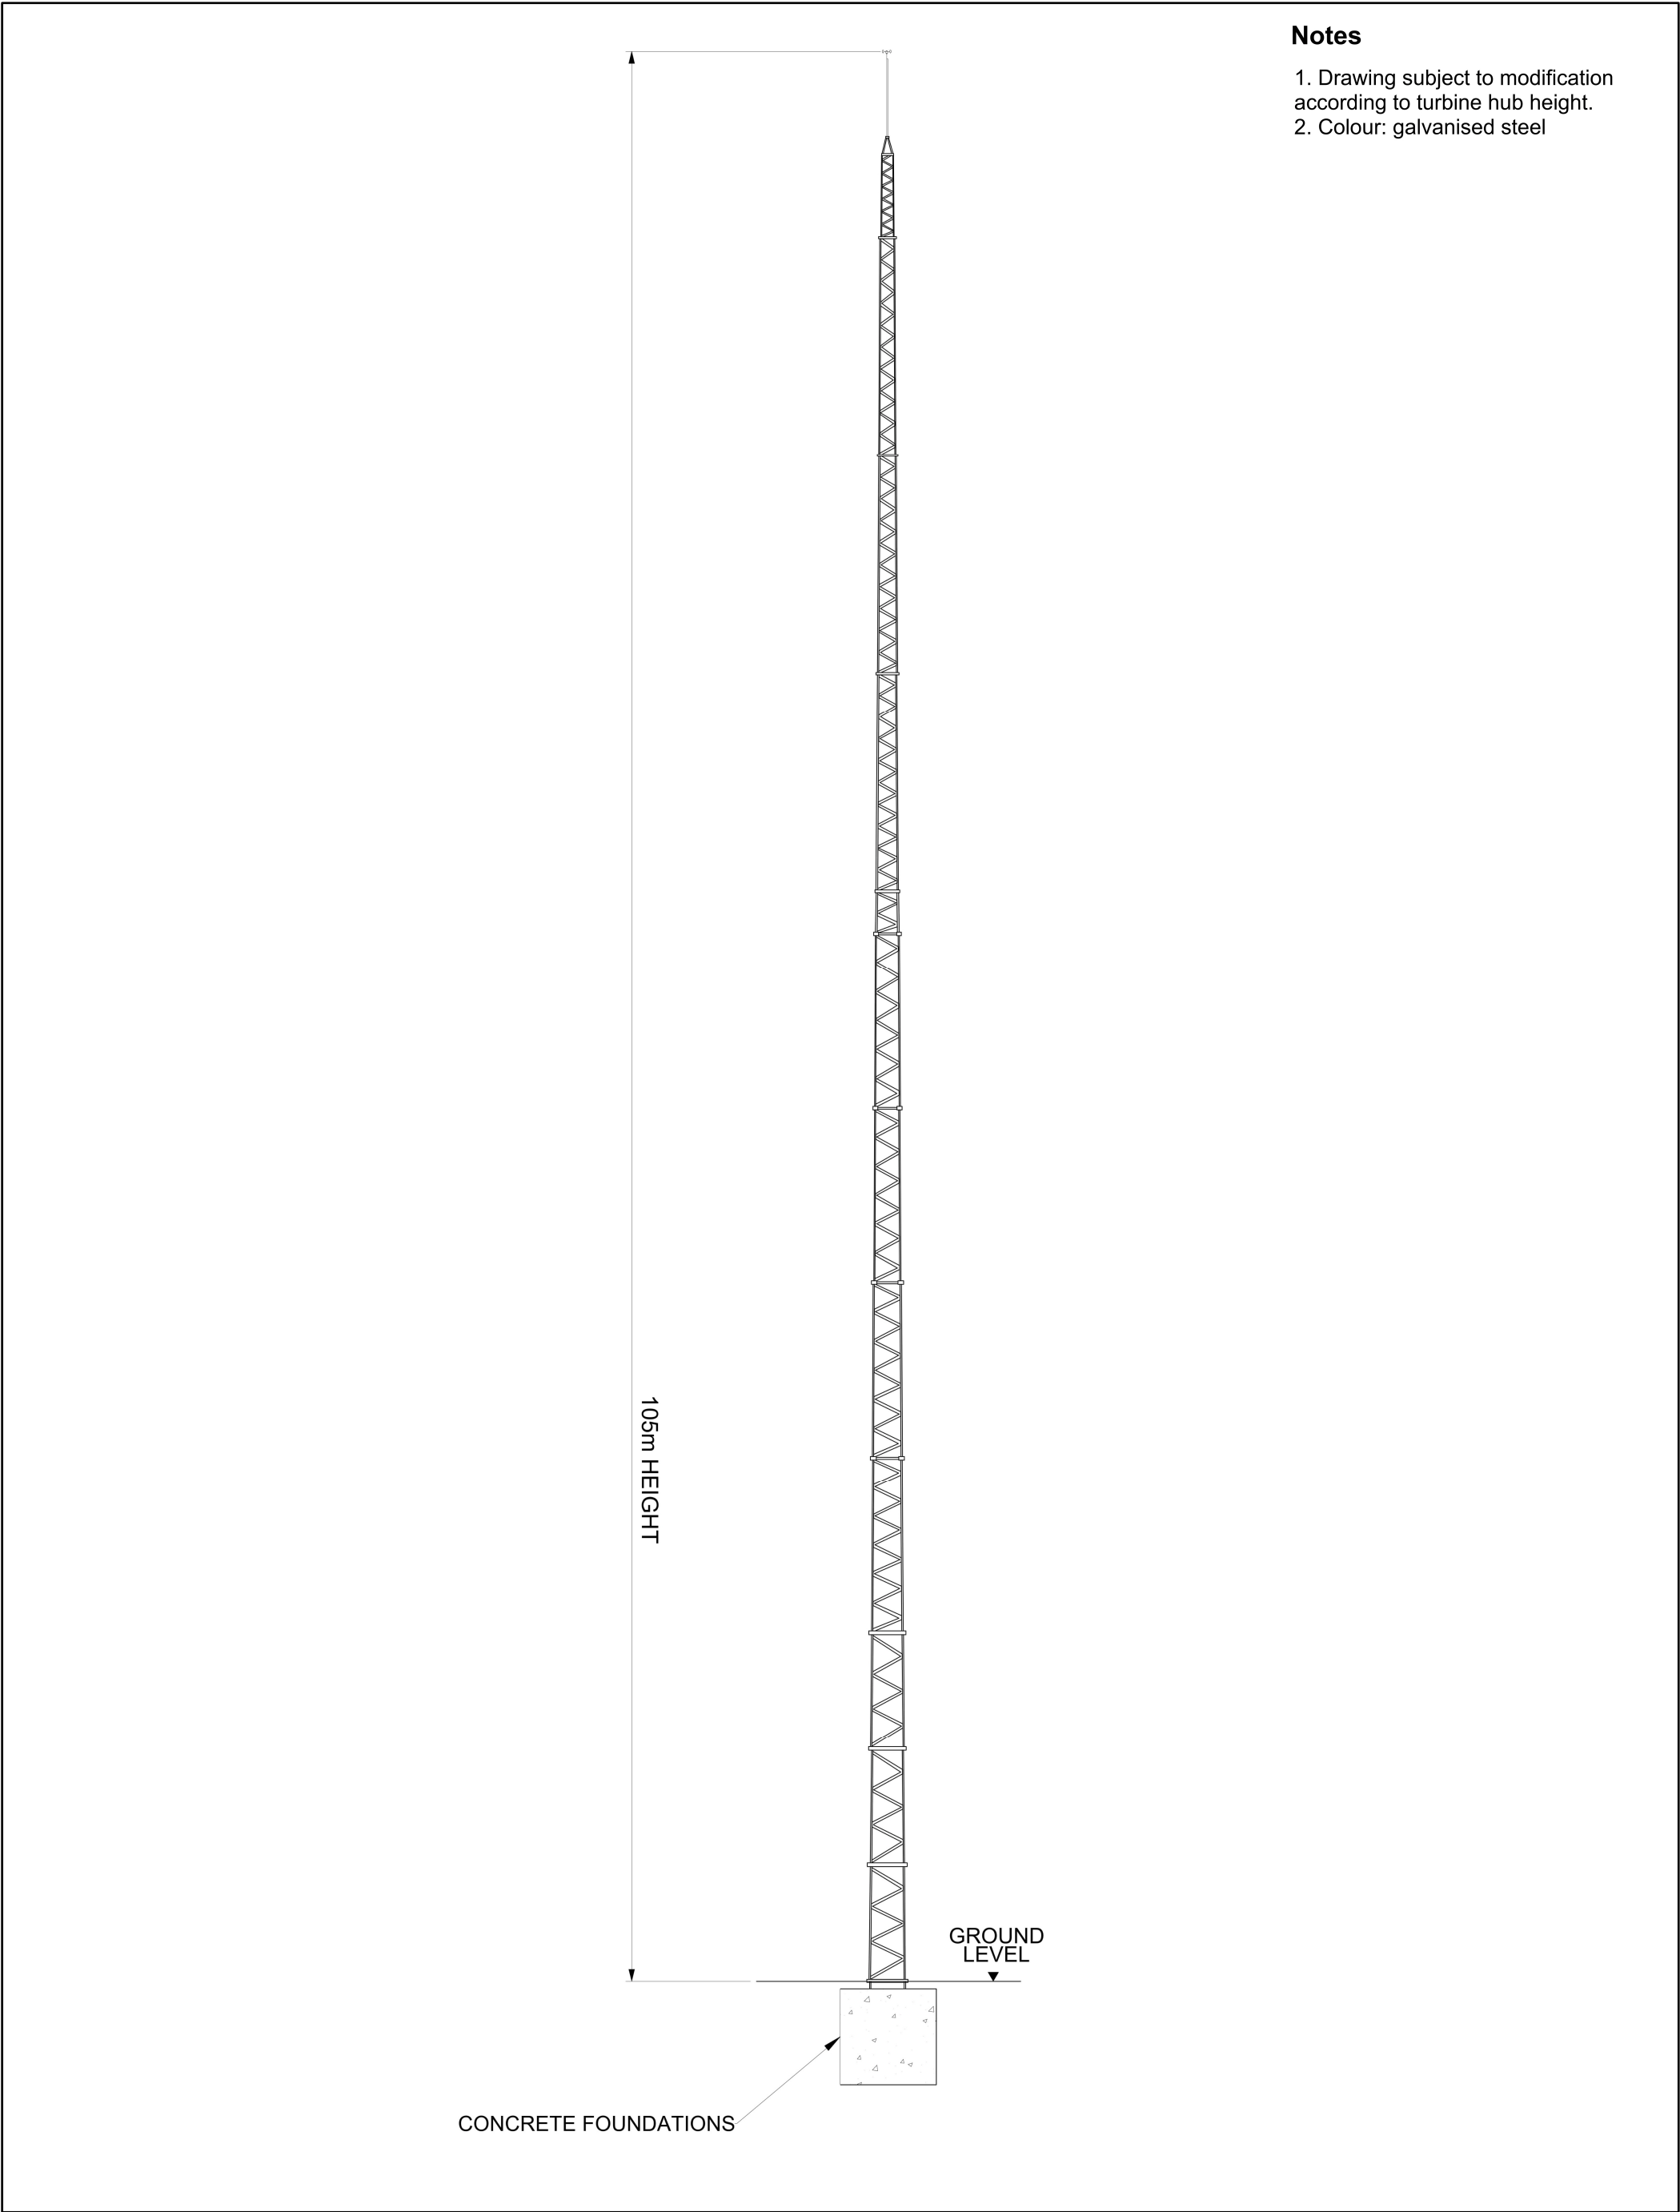

- Notes**
- 1. Drawing subject to modification according to turbine hub height.
 - 2. Colour: galvanised steel

Figure Title Typical Meteorological Mast	Project No./Filery ID 1620017092			Client RWE
	Date November 2025	Prepared By RS		
Project Name Golticlay Extension Wind Farm	Scale NOT TO SCALE	Figure No. 2.9	Revision 1.0	RAMBOLL