


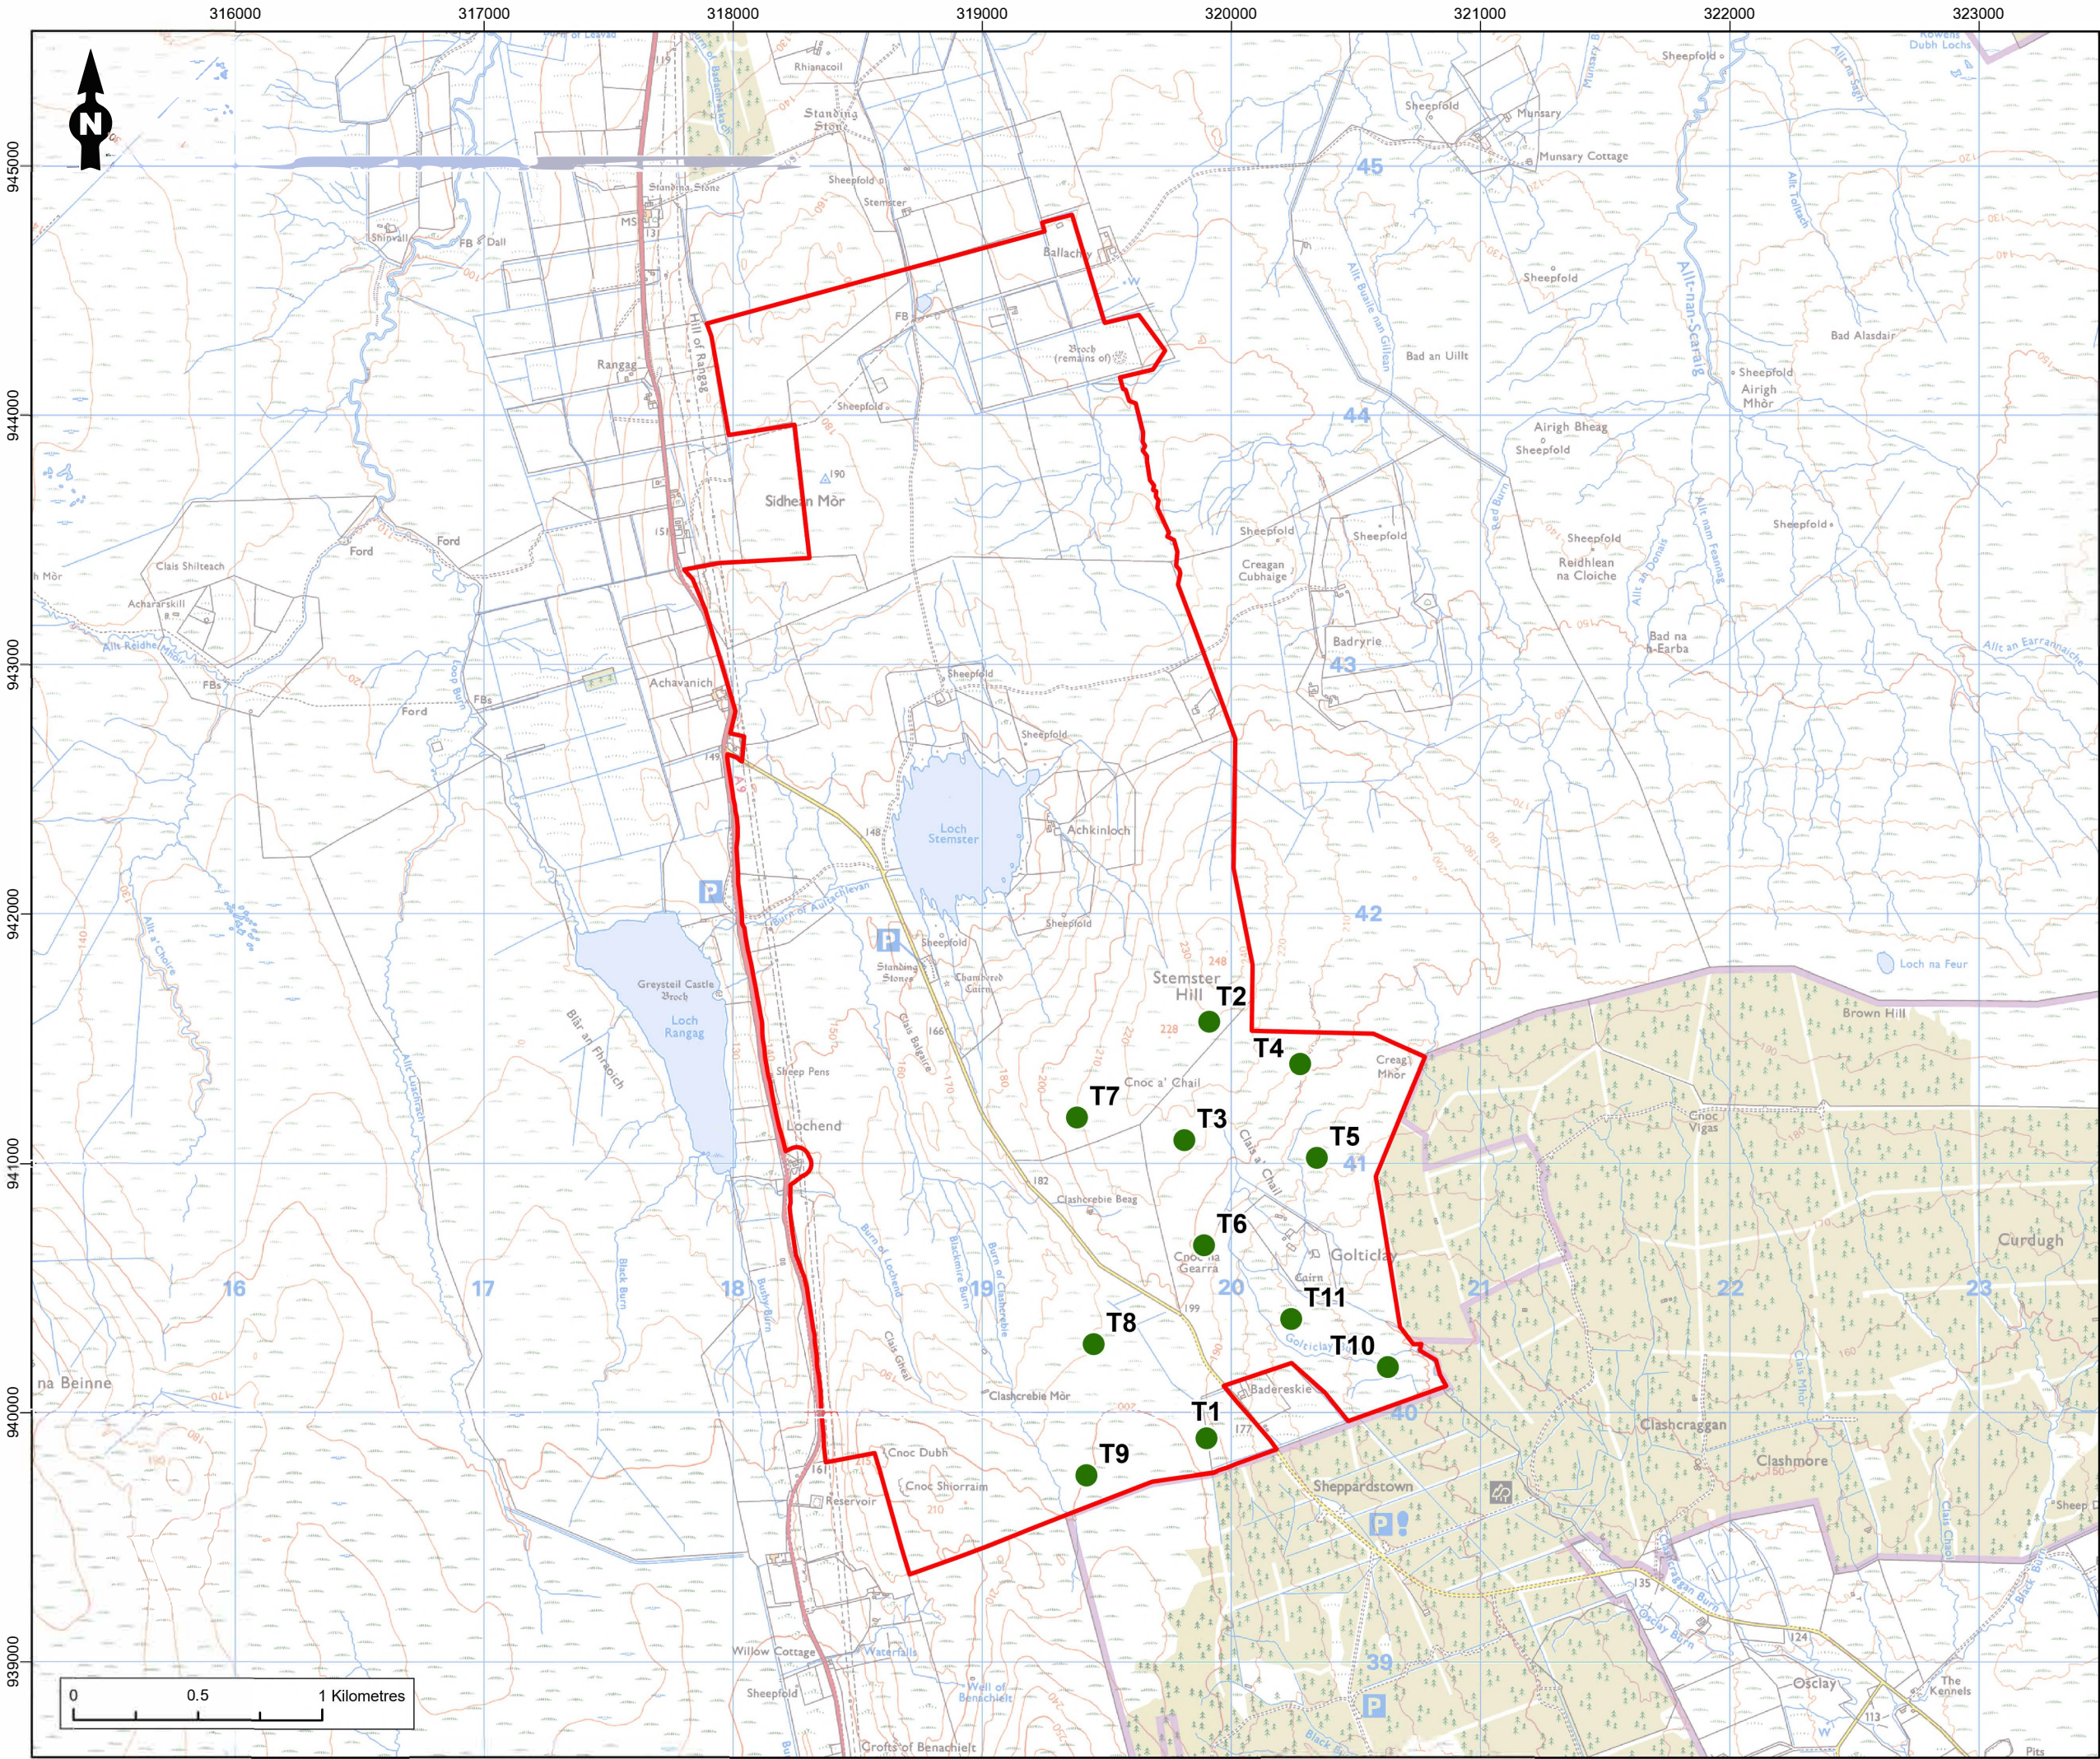

Legend

Site Boundary

Proposed Stemster Turbine Locations

Figure Title

Stemster Wind Farm Scoping Layout

Project Name

Golticlay Extension Wind Farm

Project No./Filyr ID

1620017092

Date

October 2025

Figure No.

3.3

Revision

1.0

Prepared By

KB

Scale

1:25,000 @A3

Client

RWE

RAMBOLL