


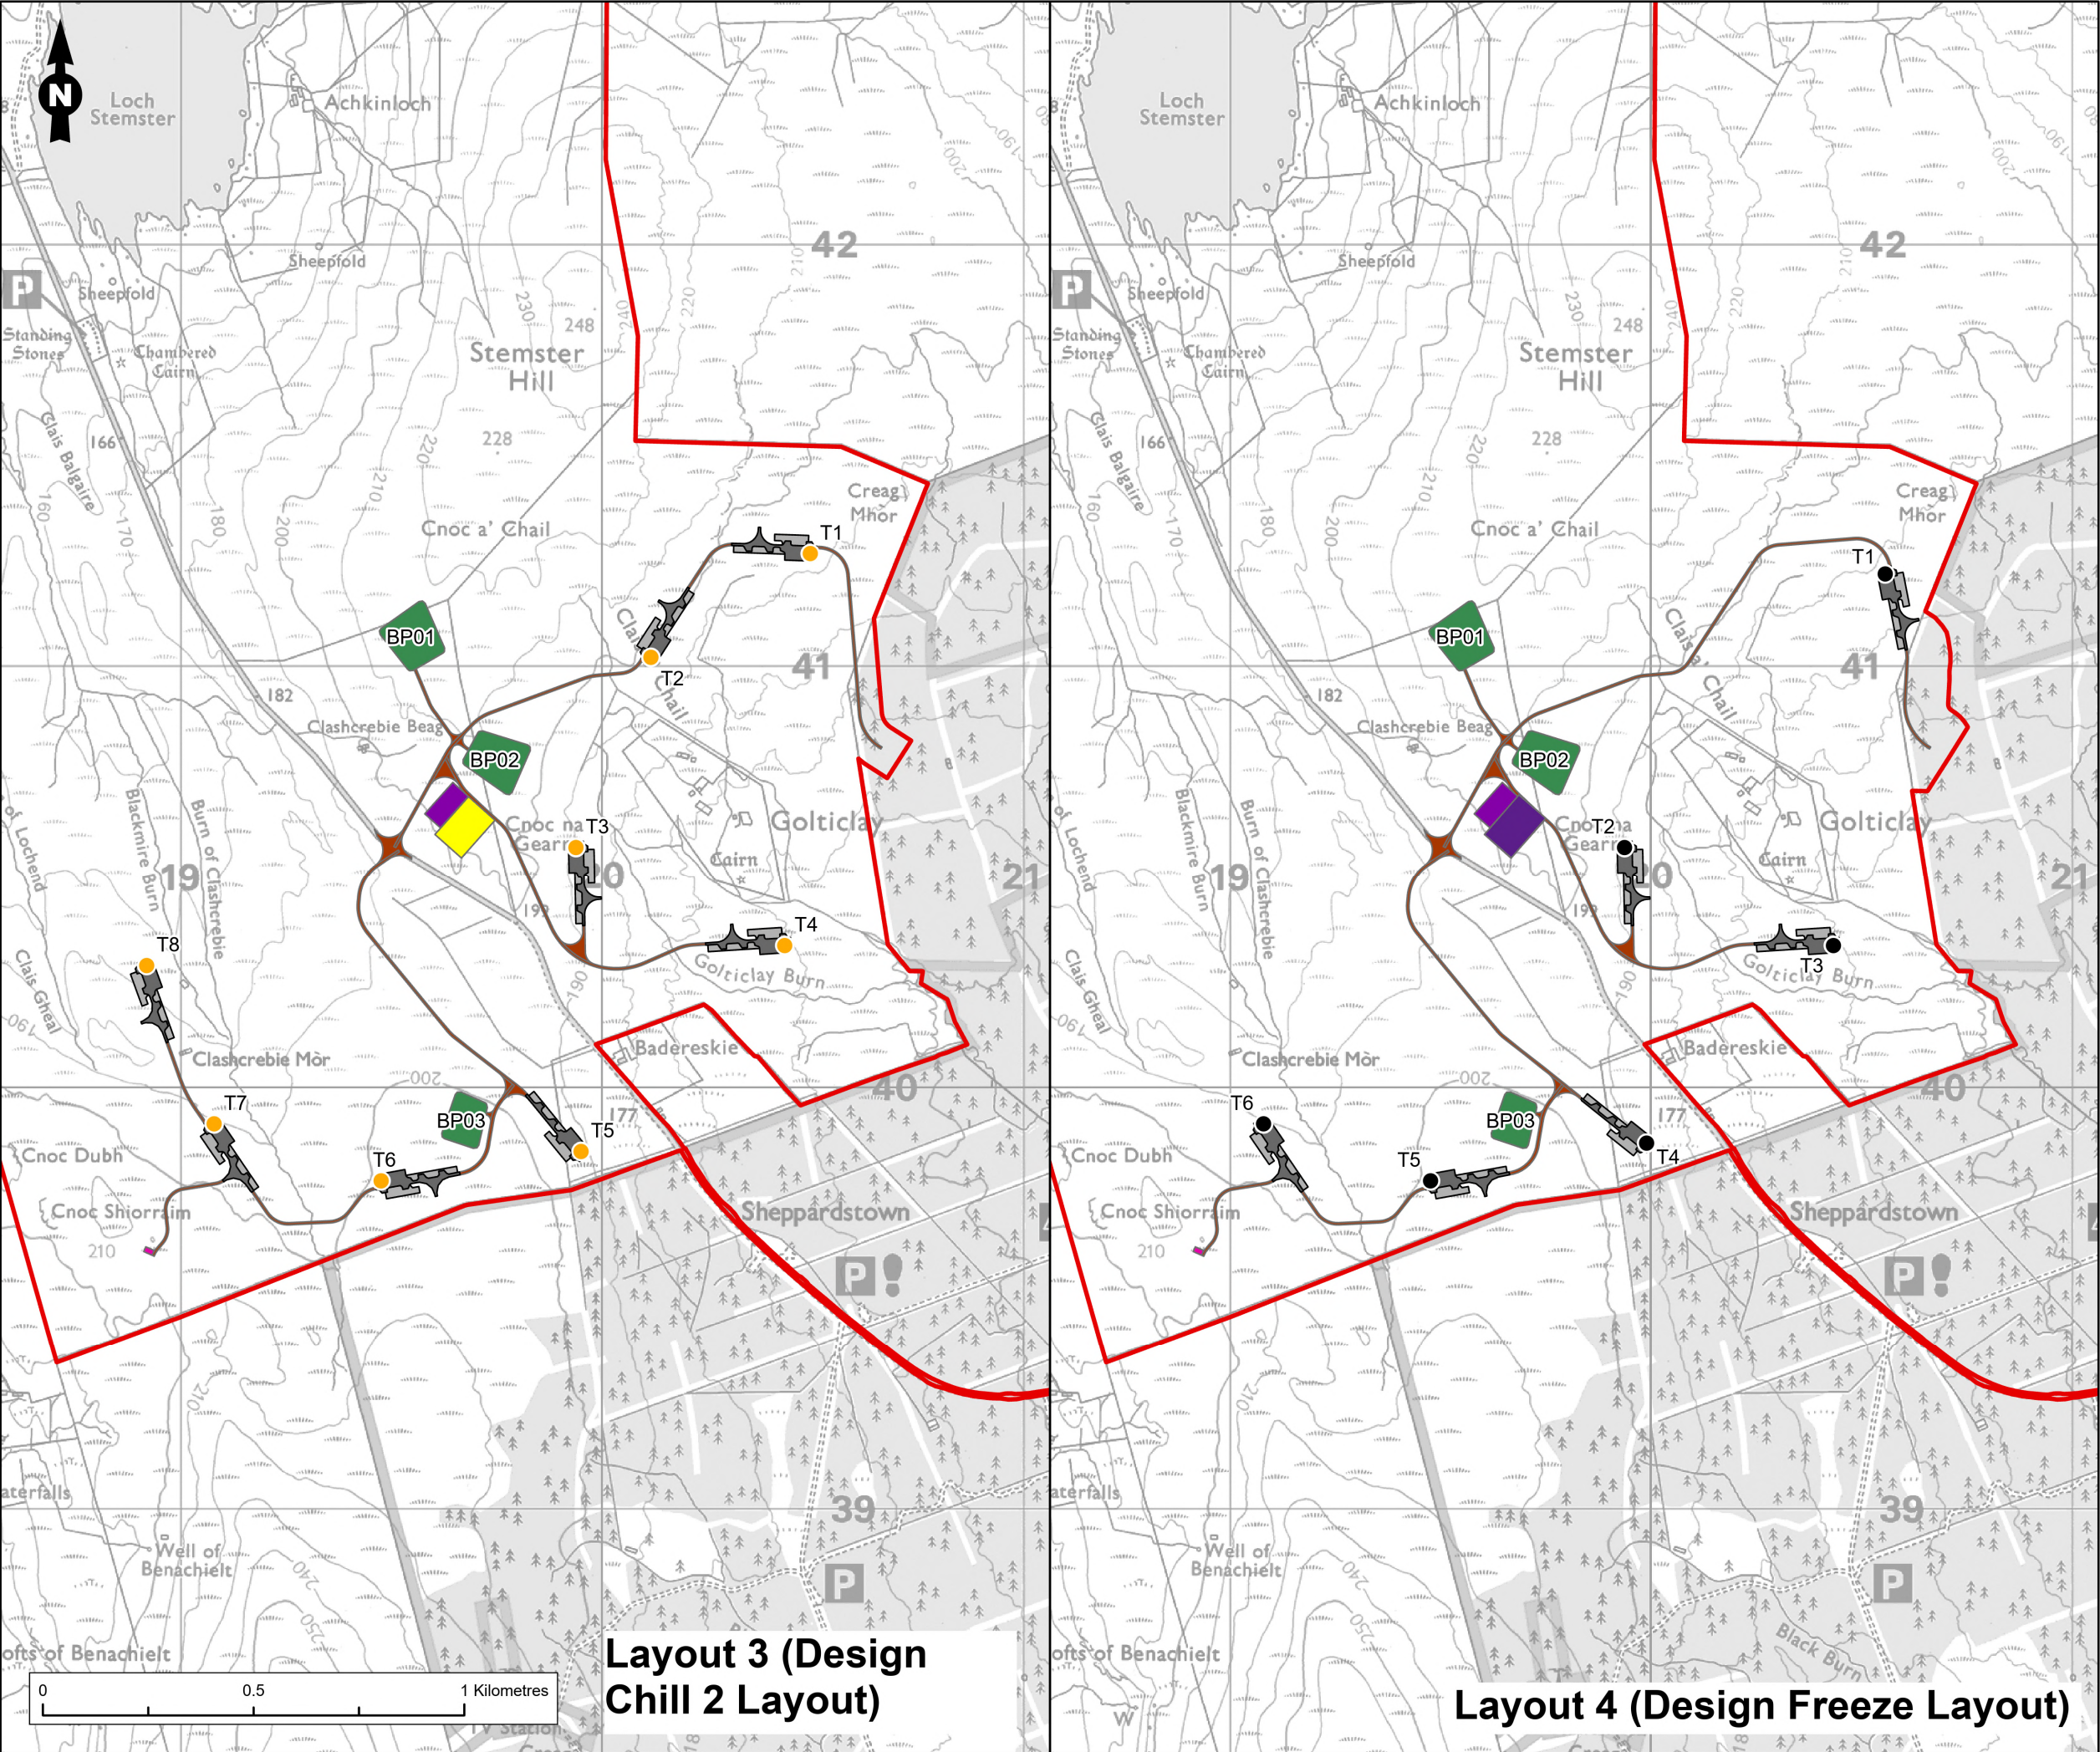

**Legend**

Site Boundary

Layout 3 Turbines (8 WTG)

Layout 4 Turbines (6 WTG)

**Layout 3 and 4 Infrastructure**

Met Mast

Borrow Pits

Substation

Hardstanding

Laydown Area

Temporary Construction Compound and Permanent BESS

Access Tracks

Figure Title

Design Evolution - Layouts 3 to 4

Project Name

Golticlay Extension Wind Farm

Project No./Filyr ID

1620017092

Date

October 2025

Figure No.

3.4b

Revision

1.0

Prepared By

RS

Scale

1:15,000 @A3

Client

RWE

RAMBOLL